All drawings are copyright of erect architecture, do not scale from drawings, the contractor is to verify all dimensions on site prior to any manufacture

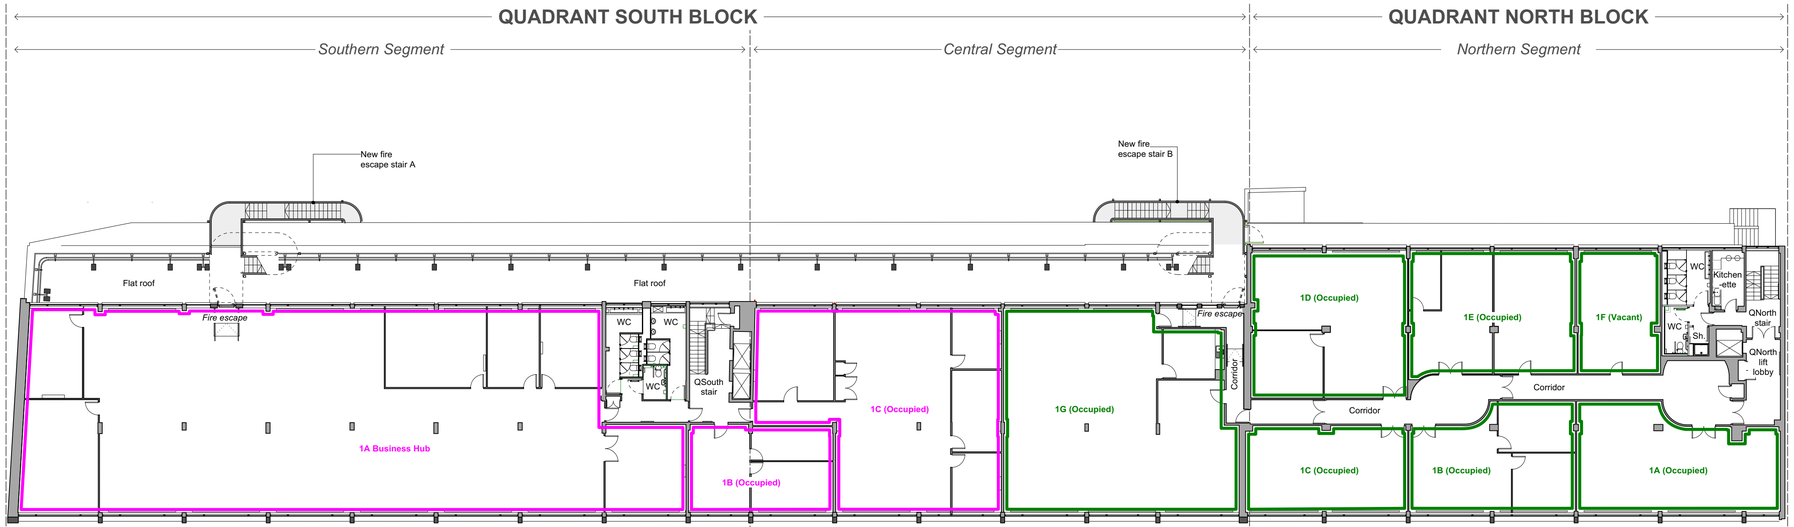

1 First Floor Plan
Scale: 1:200

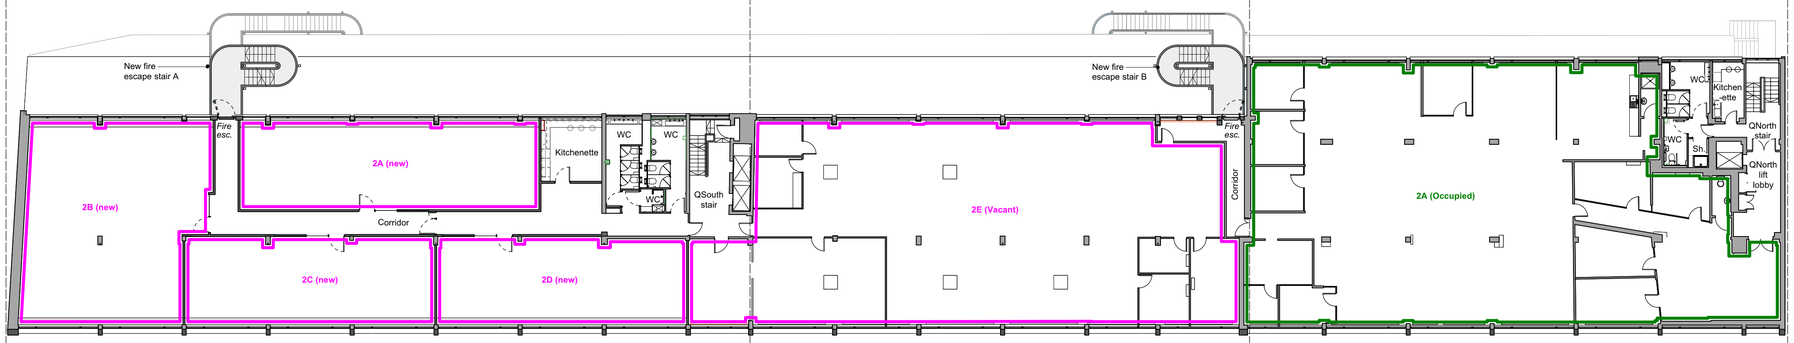

2 Second Floor Plan
Scale: 1:200

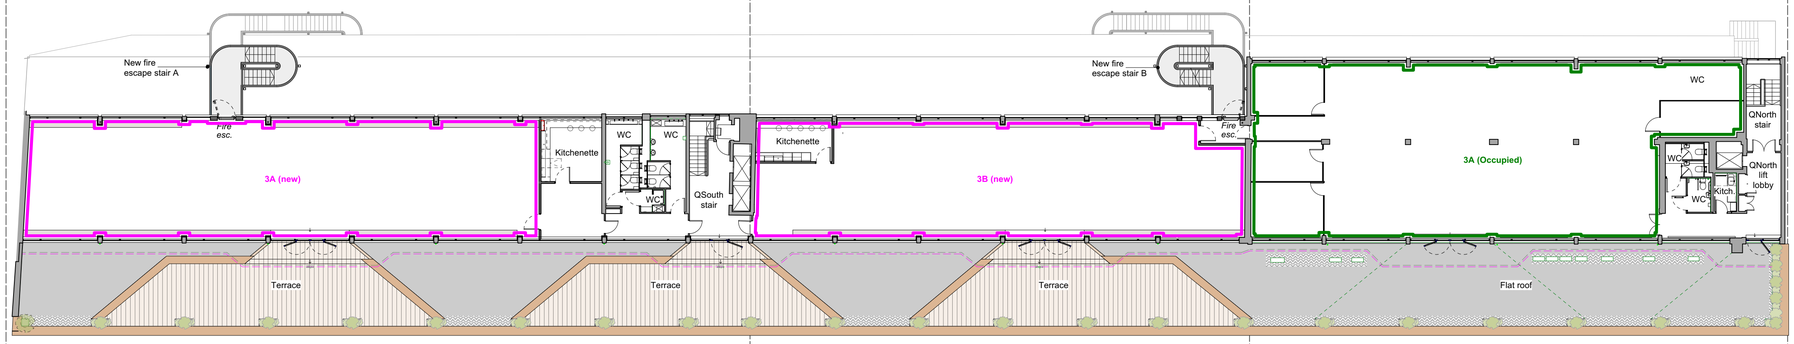

3 Third Floor Plan
Scale: 1:200

PINK denotes
Quadrant South units

GREEN denotes
Quadrant North units

ERECT ARCHITECTURE
Unit 22b, 8 Andrews Road, London E8 4QN +44 (0)20 7254 6336

client Tandridge Council
project Quadrant House Phase 2
title Marketing plans
scale 1:200 @ A1

rev.	date	description

project no.	drawing no.	revision
20375-2	SK-220210-01	

0m 1m 5m 10m 1:200